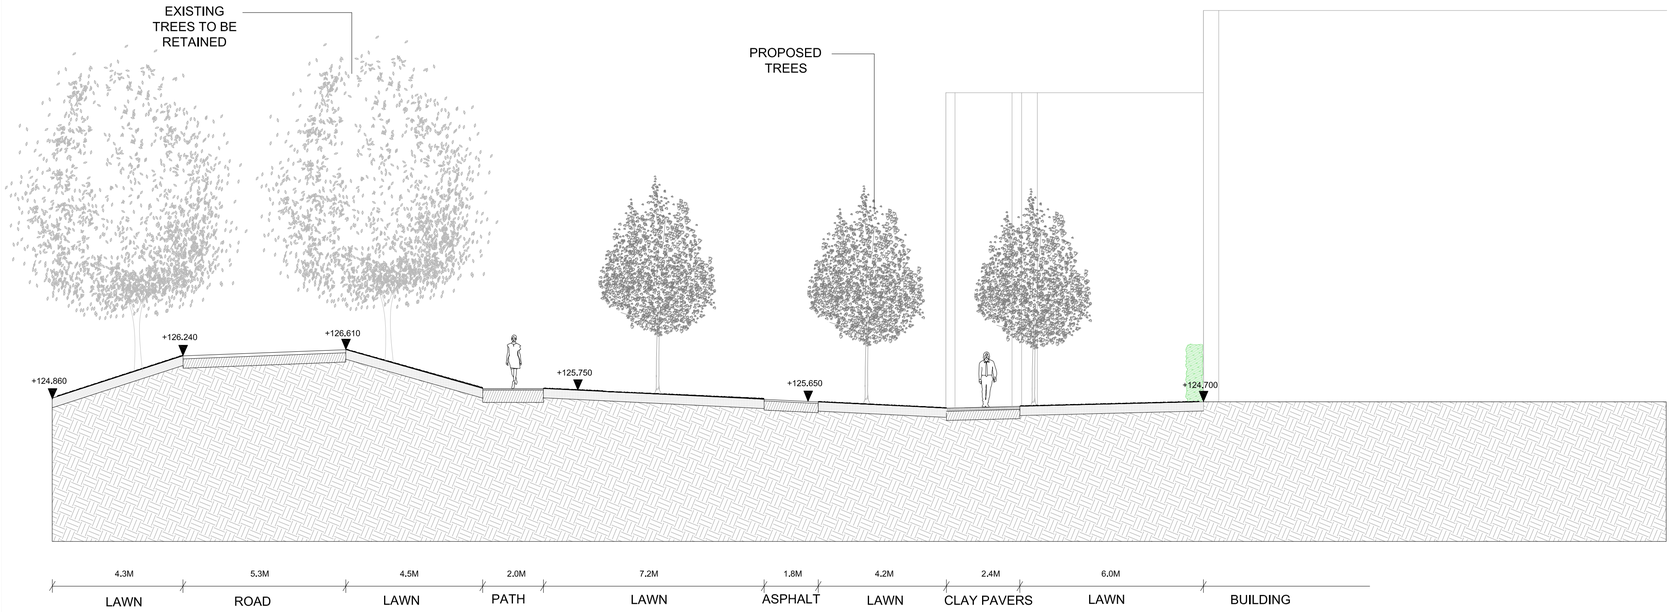


SECTION H-H'

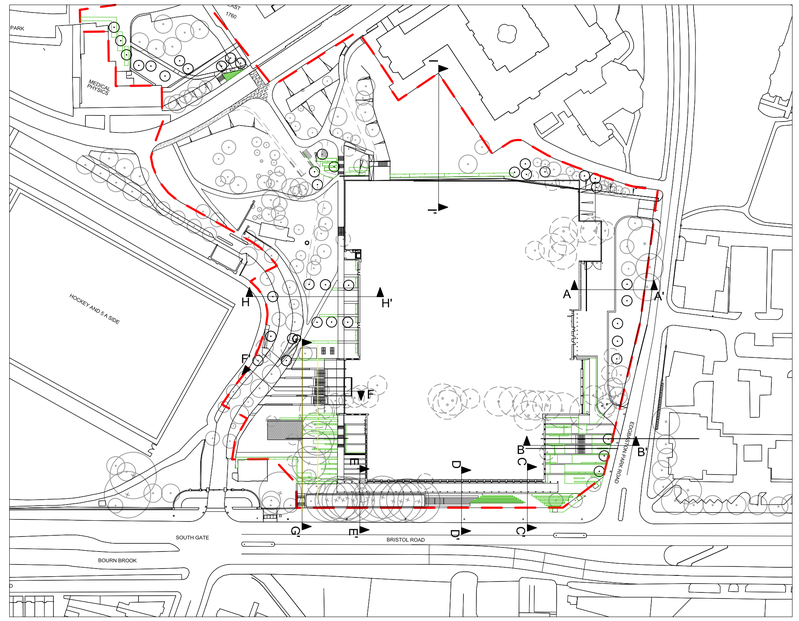


PLAN
SCALE 1-1250

FOR PLANNING

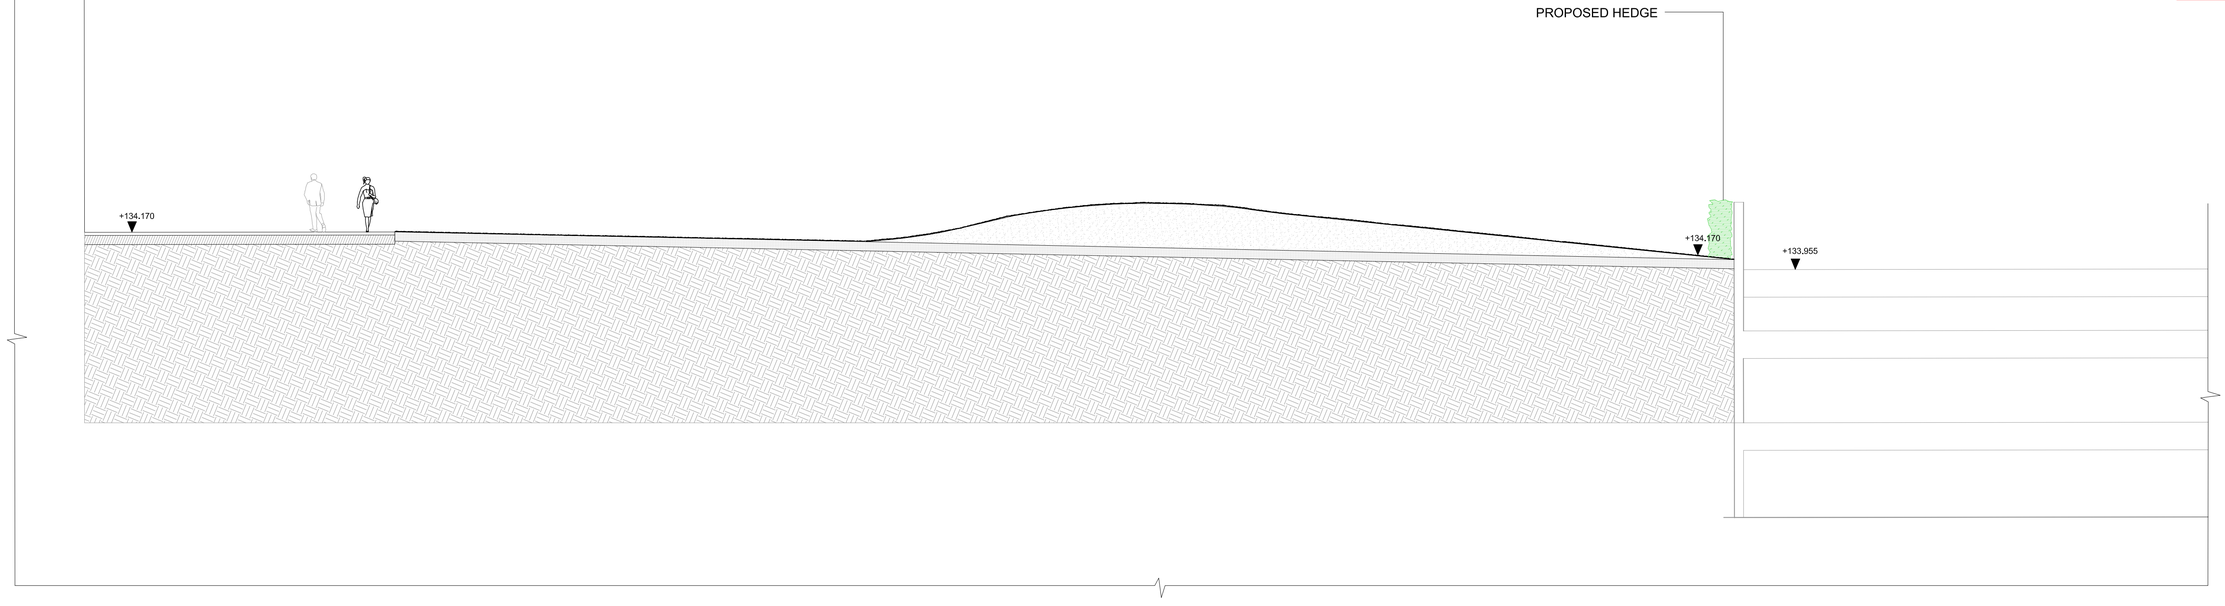


SECTION I-I'

| | | | | | | | | | | | |
|---|---|---|---|---|---|---|---|---|---|---|---|
| Project | Drawing Title | Revision | Date | | | | | Client: University of Birmingham | Consultant | Project No. | Scale | Approved By | Drawing No. | Revision |
| UNIVERISTY OF BIRMINGHAM INDOOR SPORTS CENTRE | SECTION H-H' AND I-I' | R00 Planning issue | 270112 | | | | | Address: Estates Office<br>University of Birmingham<br>Edgbaston<br>Birmingham B15 2TT | TOWNSHEND<br>Landscape Architects<br>Unit 3A Zetland House<br>London EC2A 4HJ<br>Telephone: 020 7729 9333 Fax: 020 7729 3300<br>E-Mail tla@townshendla.com | 502 | 1:100 | CE | TOWN502(08)7004 | R01 |
| | | R01 Medical Physics label | 070312 | | | | | | | Date | Drawing Size | Drawn By | | |
| | | | | | | | | | | JAN 12 | A1 | GH | | |