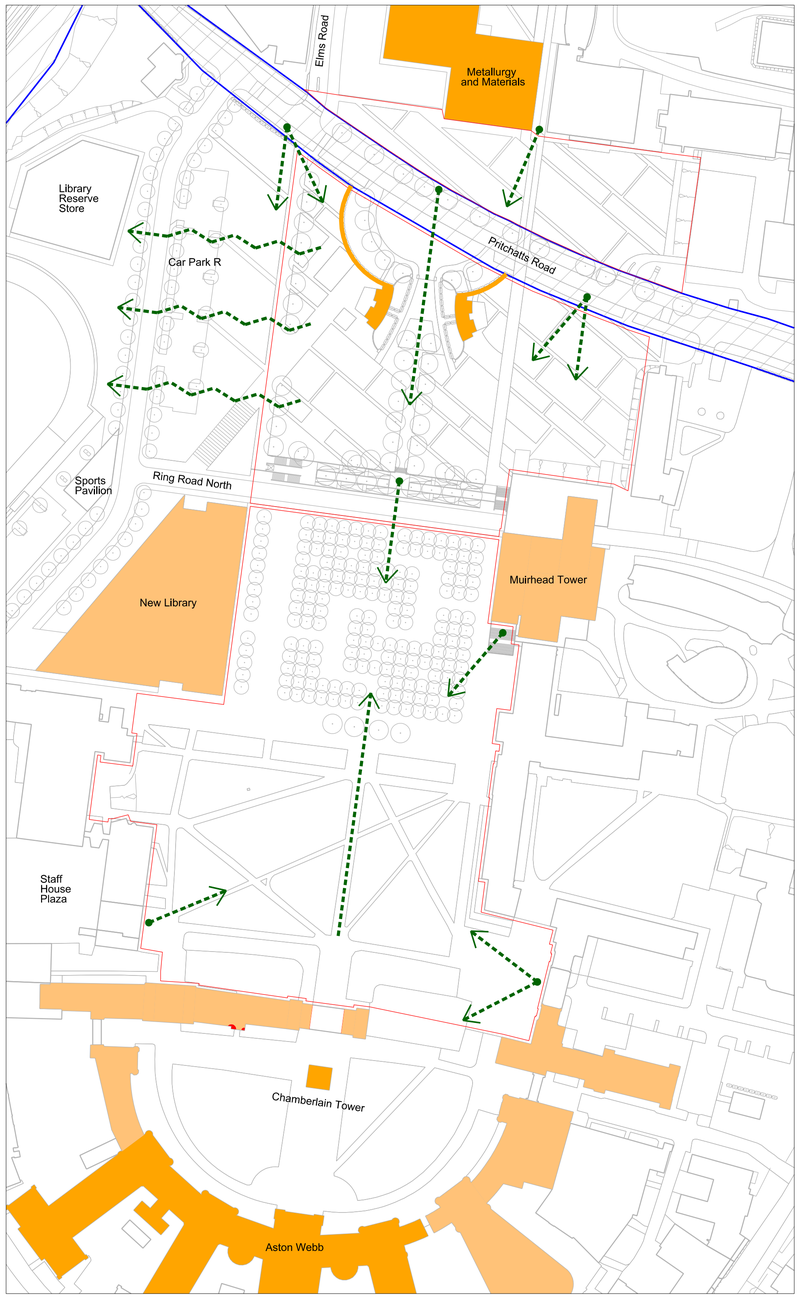

Project 10ab: Parameters Plan - Views - scale 1:1250

0 10 20 30 40 50m

KEY

- Planning Application Site Boundary
- University of Birmingham Land Ownership Boundary

NOTE:
For clarity existing trees not shown

- Landmarks and important buildings
- Listed buildings
- Key Views
- Views pending long term development

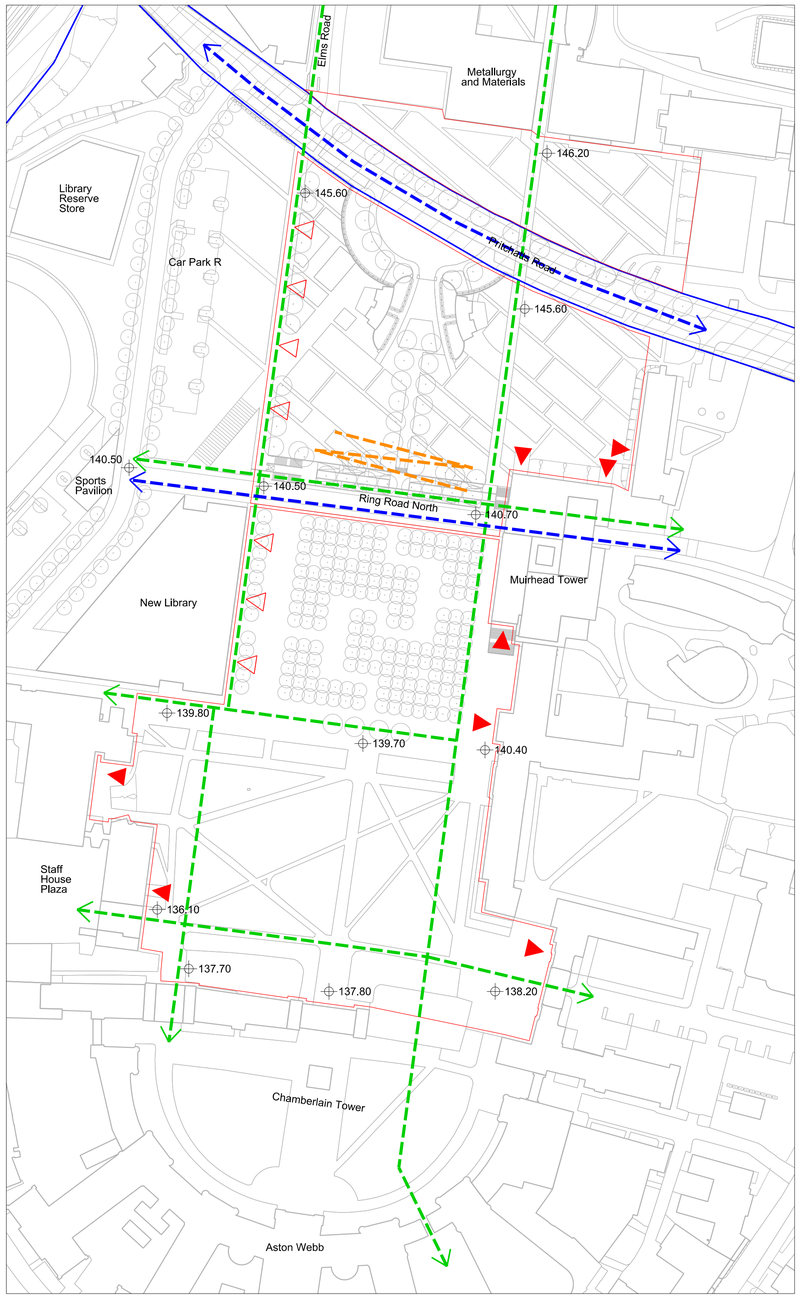

Project 10ab: Parameters Plan - Key Routes - scale 1:1250

KEY

- Vehicle routes
- Key pedestrian routes
- Ramp for disabled access
- Existing building entrances
- Future building entrances
- 136.10 Key levels

Informal/ desire line routes also to be incorporated throughout Green Heart

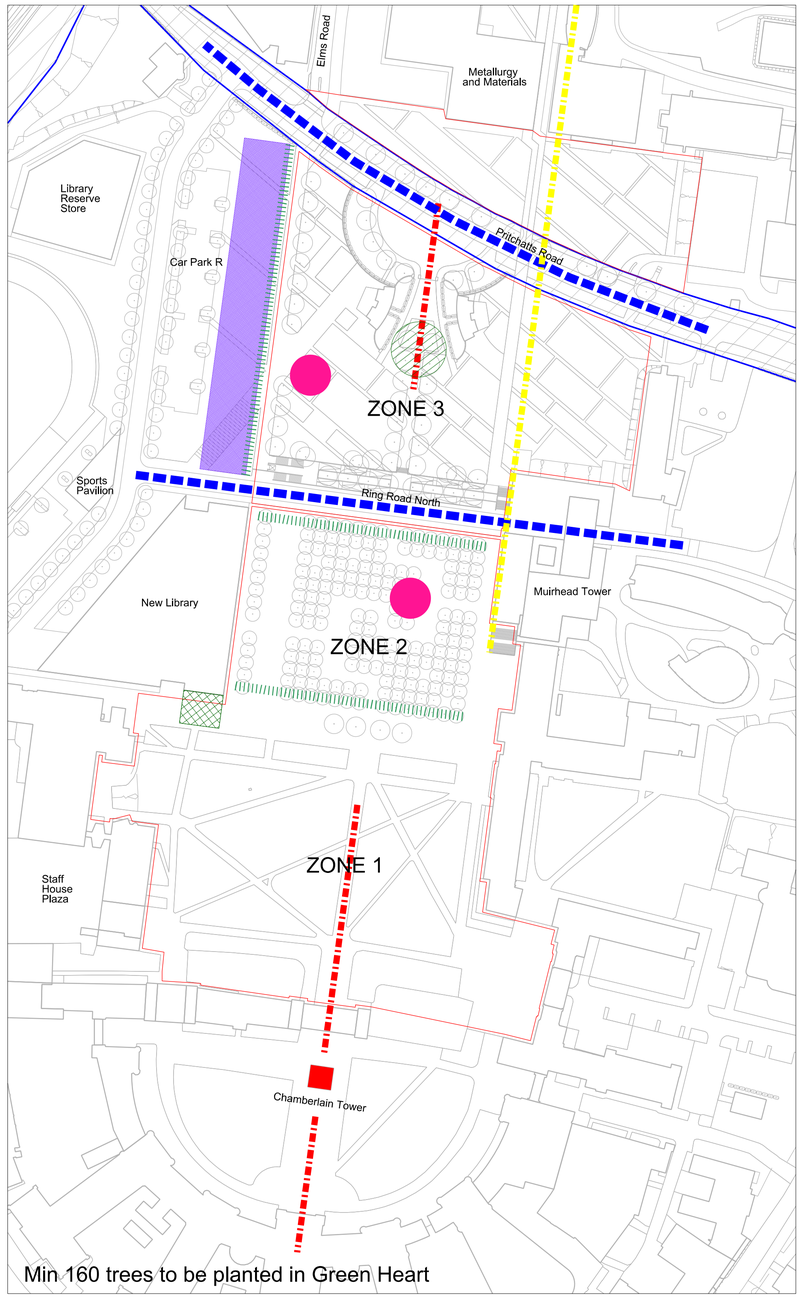

Project 10ab: Parameters Plan Landscape - scale 1:1250

- Roads with traffic calming and pedestrian- friendly design
- Library Cafe terrace
- Landscape to provide setting/ purpose for gates and lodge
- Indicative locations for futurepavilions
- Future development site
- Landscape to define or enclose areas
- Aston Webb axis
- Cason Conder 'axis'

Rev	Date	Description	By	Chk	App
-	02.03.2012	PLANNING ISSUE	TF	LP	LP
A	09.03.2012	RE- ISSUED FOR PLANNING	TF	LP	LP

Rev	Date	Description	By	Chk	App

GENERAL NOTES

DO NOT SCALE DRAWINGS. USE FIGURED DIMENSIONS ONLY.

ALL DIMENSIONS TO BE CHECKED ON SITE DISCREPANCIES TO BE REPORTED IMMEDIATELY TO THE ARCHITECT

FOR STRUCTURAL DIMENSIONS AND SETTING OUT SEE STRUCTURAL ENGINEERS DRAWINGS

ALL INFORMATION SUBJECT TO STATUTORY APPROVALS BEING OBTAINED

INFORMATION NOT TO BE USED OTHER T HAN AS DEFINED BY THE DRAWING STATUS

Edgbaston Central Campus Development
Hybrid Planning Application

Project 10ab: 'Green Heart' Landscaping Parameters Plans

Drawing No. 0504 - A -HA10ab 300 A
Scale 1:1250 @ A1
File Name N/A
Date 01/02/2012

9 HENEAGE STREET, SPITALFIELDS, LONDON, E1 5LJ

MJP ARCHITECTS

NOTE DO NOT SCALE DRAWINGS. ALL DIMENSIONS TO BE CHECKED ON SITE. ERRORS TO BE REPORTED IMMEDIATELY TO THE ARCHITECT

tomasz.fiszer

P:\0504\HAmedit\Birmingham\CAD\sent\Dist\0504HA10ab-10ab200.dgn
09/03/2012