


KEY

Planning Application Site Boundary

University of Birmingham Land Ownership Boundary

No trees lost

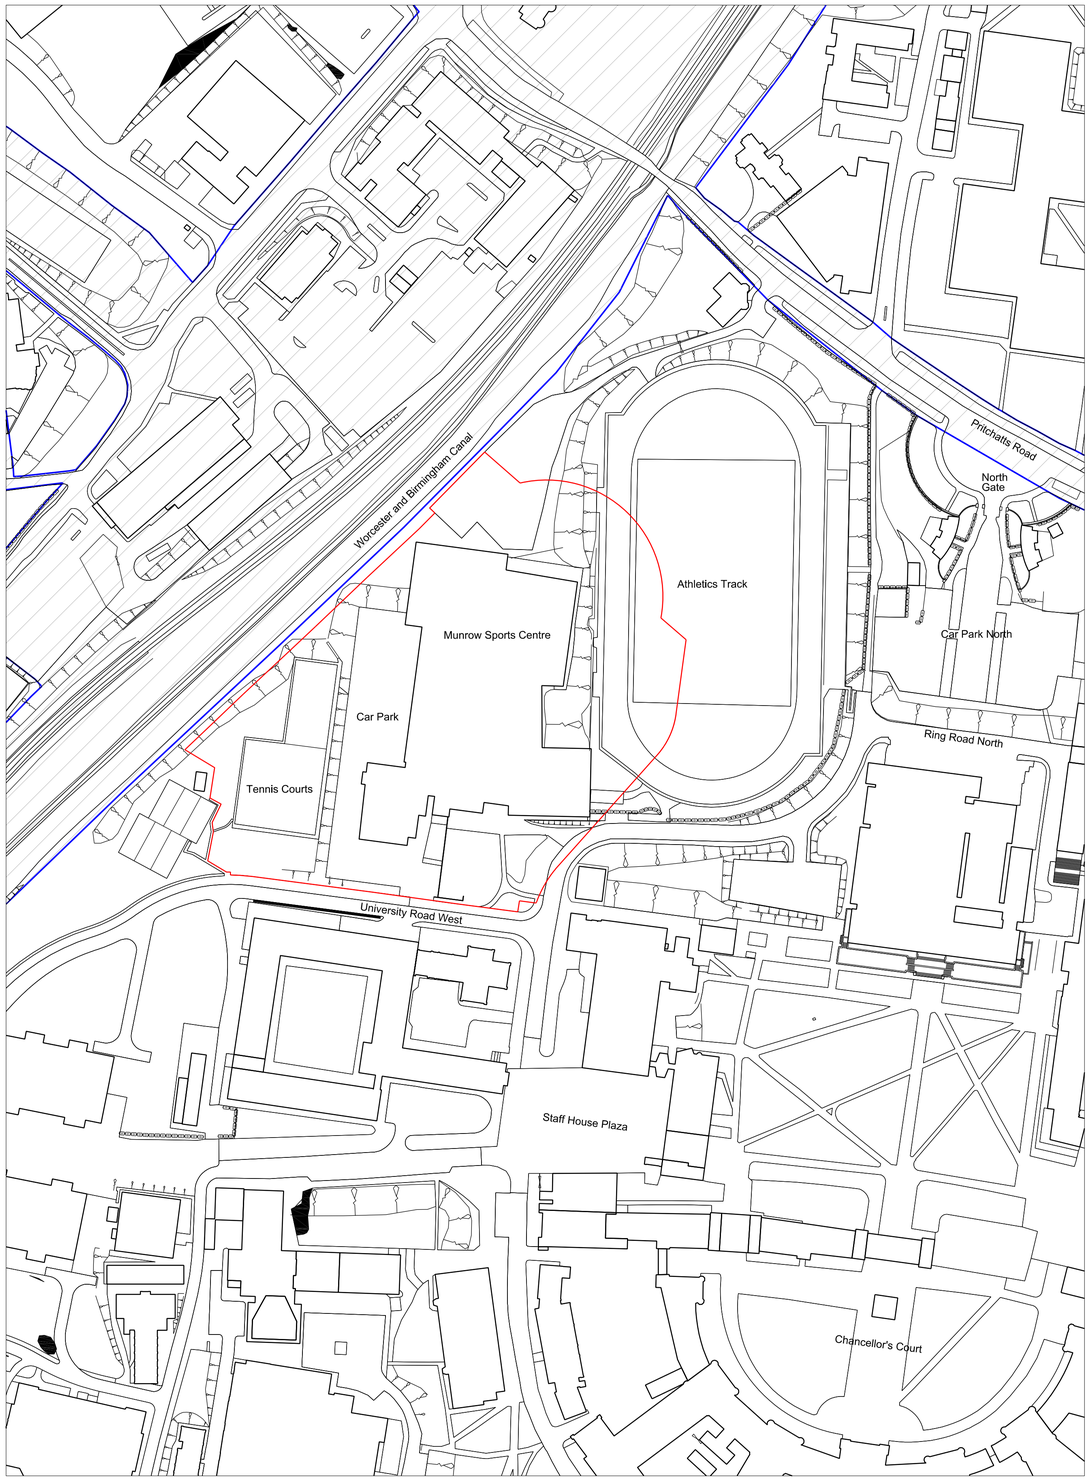


Project 16abc:

Site Location Plan - scale 1:1250

NOTE: Site location shown on the current map, for the state of site development prior to commencement of works see Block Plan

0 10 20 30 40 50m

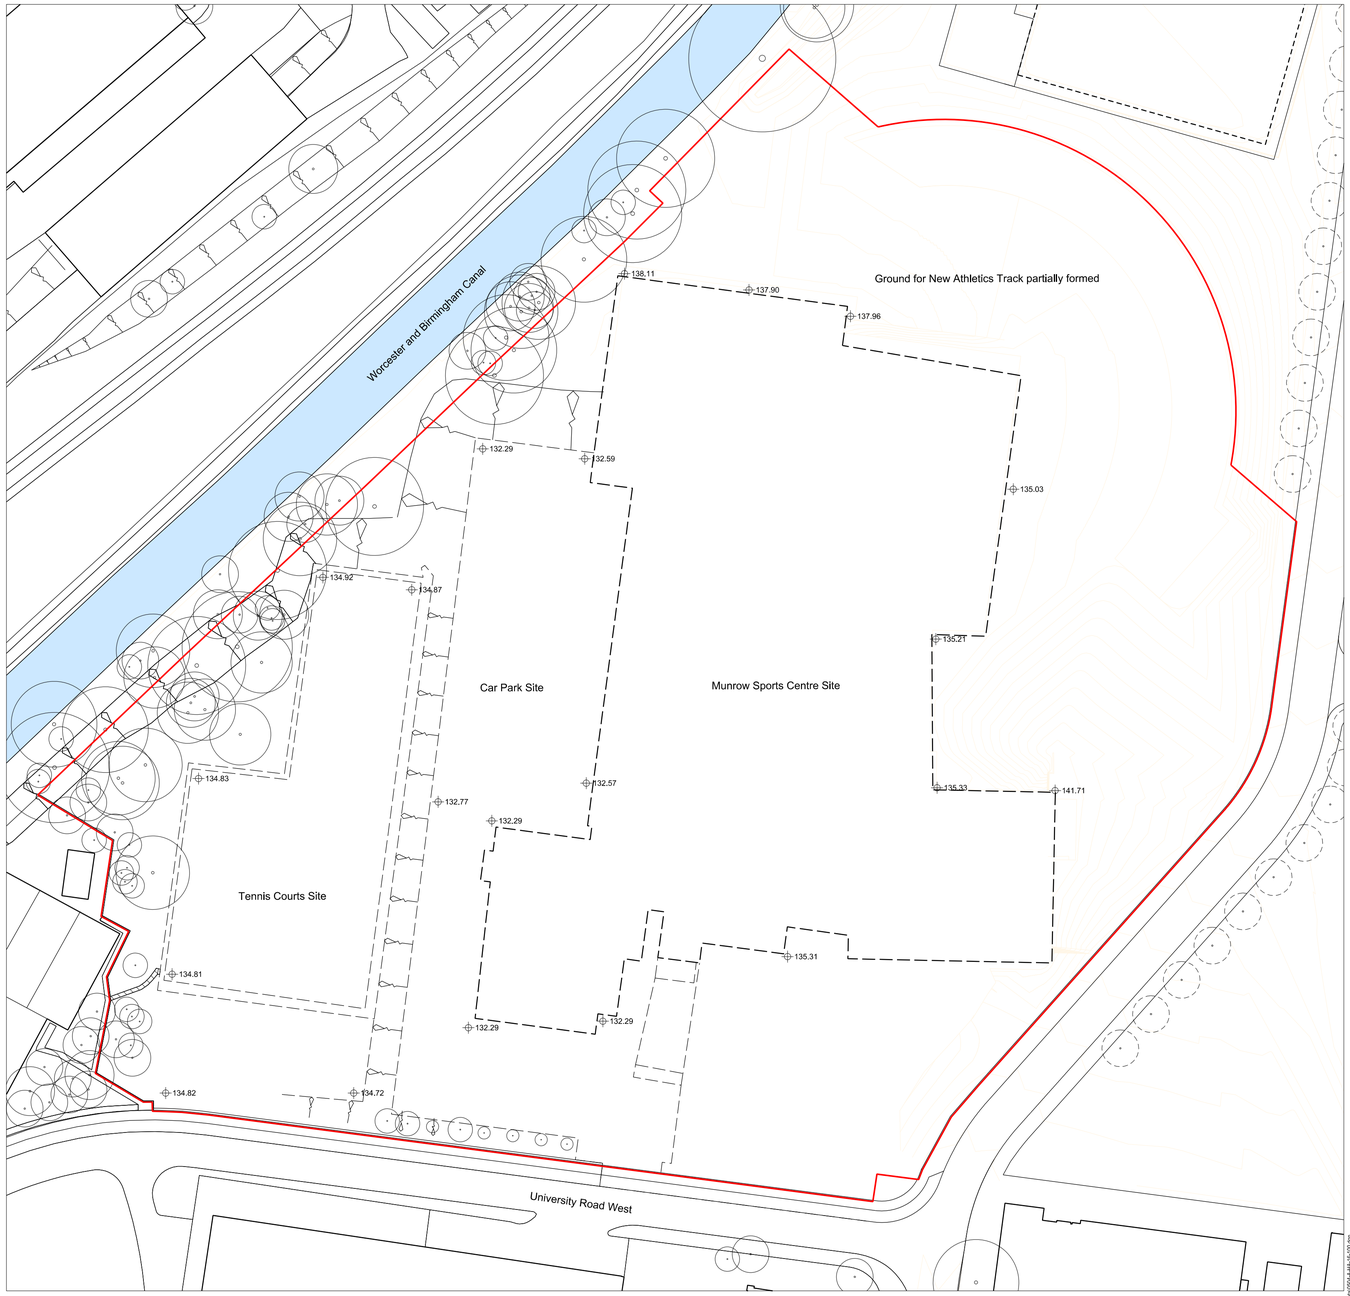Project 16abc:

Block Plan - scale 1:500

NOTE: Site after demolition of Munrow Sports Centre, Tennis Courts and Car Park, with indicative ground levels after Library Enabling Works implementation (For demolition of Munrow see Project 14)

0 10 20 30 40 50m

| Rev | Date | Description | By | Chk | App |
|---|---|---|---|---|---|
| - | 02.03.2012 | PLANNING ISSUE | TF | LP | LP |
| A | 09.03.2012 | RE- ISSUED FOR PLANNING | TF | LP | LP |

| Rev | Date | Description | By | Chk | App |
|---|---|---|---|---|---|

GENERAL NOTES

DO NOT SCALE DRAWINGS. USE FIGURED DIMENSIONS ONLY.

ALL DIMENSIONS TO BE CHECKED ON SITE DISCREPANCIES TO BE REPORTED IMMEDIATELY TO THE ARCHITECT

FOR STRUCTURAL DIMENSIONS AND SETTING OUT SEE STRUCTURAL ENGINEERS DRAWINGS

ALL INFORMATION SUBJECT TO STATUTORY APPROVALS BEING OBTAINED

INFORMATION NOT TO BE USED OTHER T HAN AS DEFINED BY THE DRAWING STATUS

Edgbaston Central Campus Development
Hybrid Planning Application

Project 16abc: Replacement Development on Site of Munrow Sports Centre - Existing

Drawing No. 0504 - A ~~HA~~ 16 - 100 A
Scale 1:500, 1:1250 @ A1
File Name N/A
Date 01/02/2012

9 HENEAGE STREET, SPITALFIELDS, LONDON, E1 5LJ

MJP ARCHITECTS

NOTE DO NOT SCALE DRAWINGS. ALL DIMENSIONS TO BE CHECKED ON SITE. ERRORS TO BE REPORTED IMMEDIATELY TO THE ARCHITECT

tomasz.fiszer

P:\0504\Revit\Models\tfiszer\Assembly\Data\0504-ARA-16-100.dgn
09/03/2012