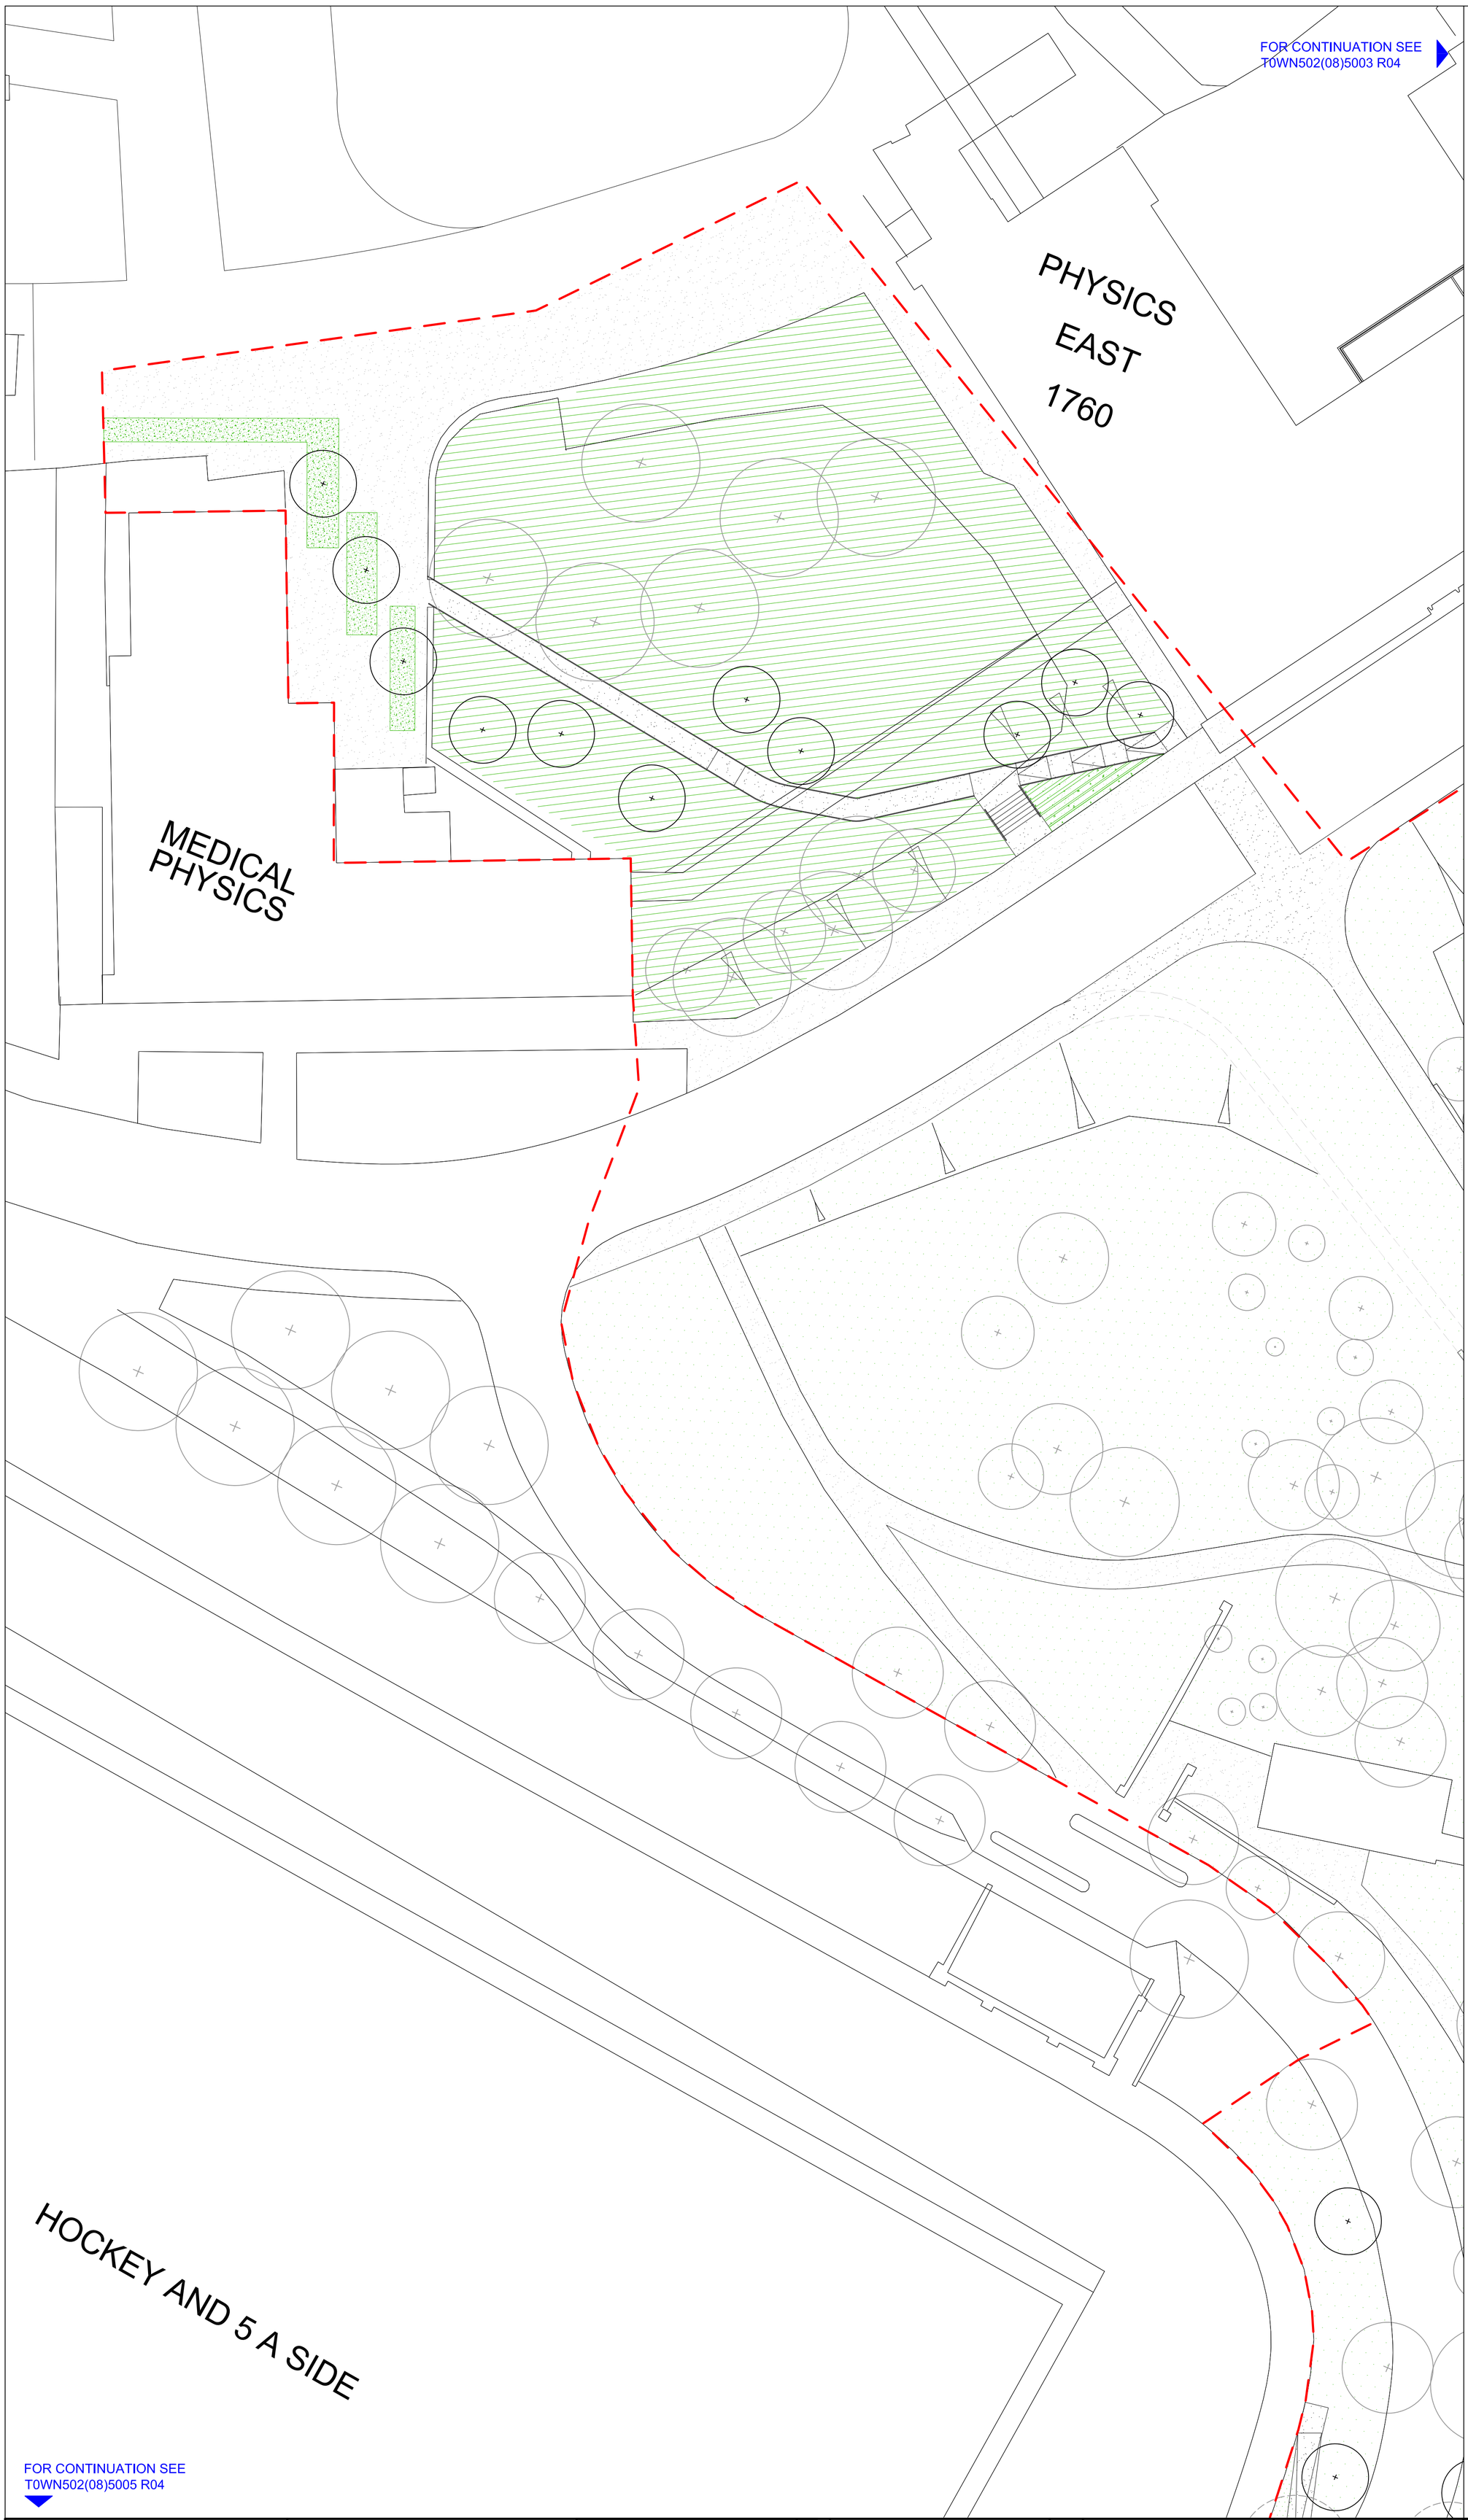


KEY

- PROPOSED 1-3mm BUFF PERMEABLE RESIN BONDED GRAVEL BY ROCBINDA OR EQUAL AND APPROVED
- PROPOSED ASPHALT TO TRAFFIC ENGINEER'S DETAIL
- PROPOSED 200mm x 120mm x 65mm DEEP HARLAND CLAY PAVER BY HARDSCAPE OR EQUAL AND APPROVED
- PROPOSED ASPHALT ON PATHS TO MATCH EXISTING ASPHALT
- EXISTING ASPHALT
- PROPOSED HARLAND CLAY PAVER STEPS BY HARDSCAPE OR EQUAL AND APPROVED
- PROPOSED STAINLESS STEEL HANDRAILS
- PROPOSED CORDUROY PAVING
- PROPOSED RAMP WITH STAINLESS STEEL HANDRAIL
- PROPOSED SILVER GREY GRANITE SETTS BY HARDSCAPE OR EQUAL AND APPROVED
- PROPOSED TABLE TENNIS TABLES
- PROPOSED BESPOKE TIMBER BENCHES/WALLS
- PROPOSED LAWN
- PROPOSED HEDGE PLANTING
- PROPOSED LOW HEDGE PLANTING
- PROPOSED SHRUB PLANTING
- EXISTING LANDSCAPE TO BE RELEVELLED TO MATCH PROPOSED PATH
- EXISTING LAWN
- EXISTING SHRUB PLANTING TO BE MADE GOOD
- EXISTING TREE
- PROPOSED TREE
- TREE TO BE REMOVED
- EXISTING PATH TO BE REMOVED
- PLANNING APPLICATION BOUNDARY

FOR PLANNING

N

| Project | Drawing Title | Revision | Date | | | Client | Consultant | Project No. | Scale | Approved By | Drawing No. | Revision |
|---|---|---|---|---|---|---|---|---|---|---|---|---|
| UNIVERSITY OF BIRMINGHAM<br>INDOOR SPORTS FACILITY | SURFACE FINISHES PLAN (1 OF 5) | R00 FIRST ISSUE | 241111 | R05 MEDICAL PHYSICS LABEL | 070312 | **Univeristy of Birmingham**<br>Address: Estates Office<br>University of Birmingham<br>Edgbaston<br>Birmingham B15 2TT | TOWNSHEND<br>Landscape Architects<br>Unit 3A Zetland House<br>London EC2A 4HJ<br>Telephone: 020 7729 9333 Fax: 020 7729 3300<br>E-Mail tla@townshendla.com | 502 | 1:200 | CE | | R05 |
| | | R01 PLAN UPDATED | 131211 | | | | | Date | Drawing Size | Drawn By | | |
| | | R02 LAYOUT UPDATED | 240112 | Dimensions to be verified on site. | | | | NOV 2011 | A1 | GH | TOWN502(08)5002 | |
| | | R03 PLANNING ISSUE | 270112 | Figured dimensions to take preference to those scaled. | | | | | | | | |
| | | R04 ROUTE AMENDED | 270212 | Any areas indicated on this drawing are for guidance only. | | | | | | | | |
| | | | | No responsibility is taken for their accuracy. | | | | | | | | |